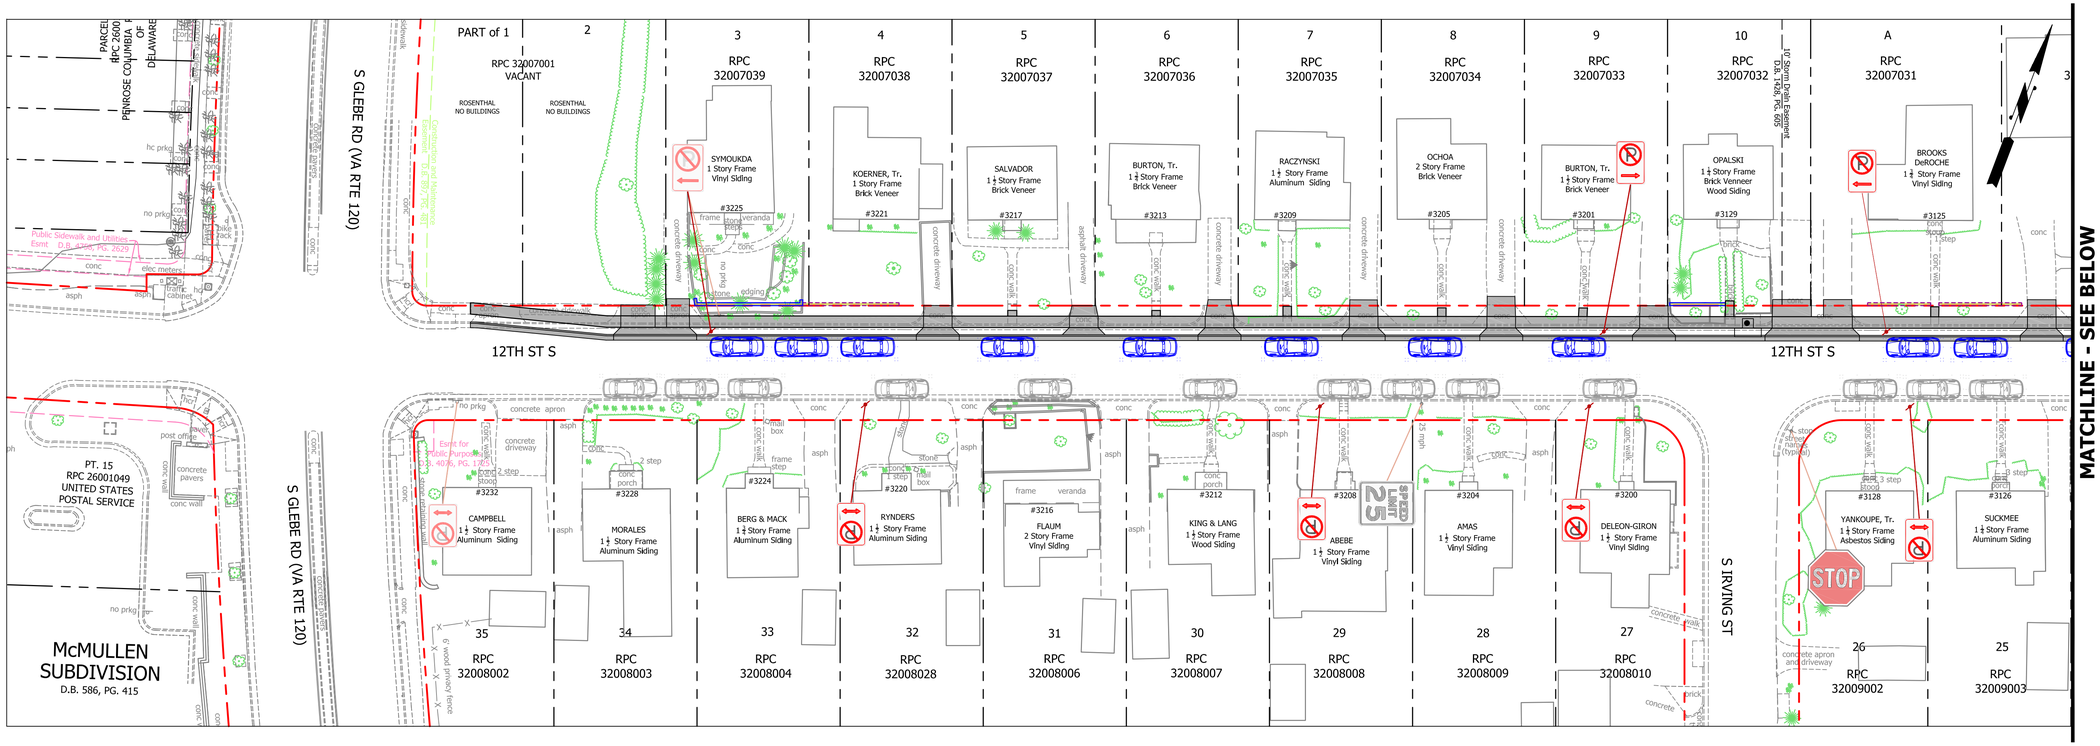

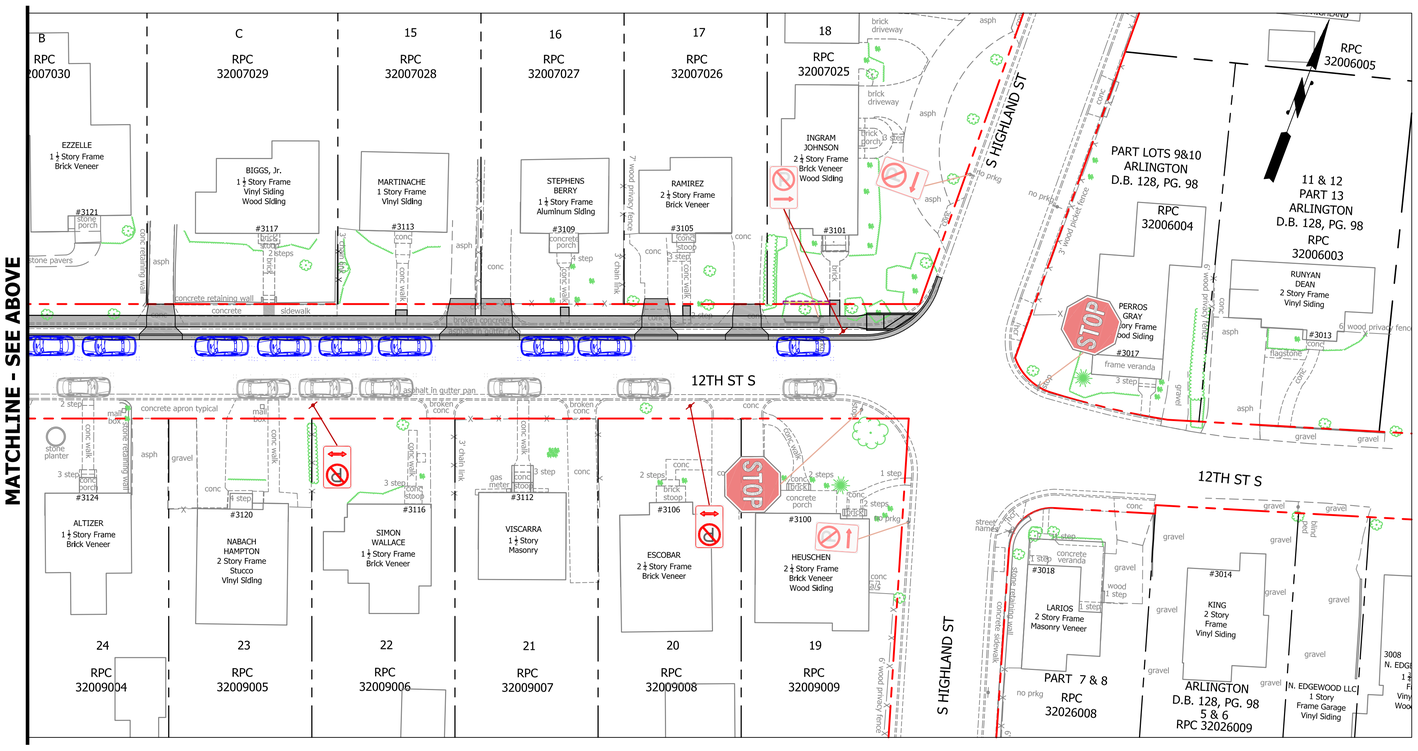

LEGEND

PROPOSED PARKING

REMOVED PARKING

ARLINGTON
VIRGINIA

DEPARTMENT OF ENVIRONMENTAL SERVICES

FACILITIES & ENGINEERING DIVISION
ENGINEERING BUREAU
2100 CLARENDON BOULEVARD, SUITE 813
ARLINGTON, VA 22201
PHONE: 703.228.3629
FAX: 703.228.3606

COPYRIGHT © 2016 ARLINGTON COUNTY VIRGINIA - ALL RIGHTS RESERVED

SEAL

30% SUBMISSION

(NOT FOR CONSTRUCTION)

APPROVALS DATE

QUALITY CONTROL ENGINEER

WATER, SEWER STREETS BUREAU CHIEF

TRANSPORTATION DIRECTOR

PROJECT MANAGER

REVISIONS DATE

PROJECT NAME AND LOCATION

12TH ST S

PARKING

S GLEBE RD (VA RTE 120) TO S HIGHLAND ST

Z286

DESIGNED: J LIN
DRAWN: J LIN
CHECKED: M J TROUT
MISS UTILITY TRANSMITTAL #: 5326

FILENAME: 30% PUBLIC MEETING.DWG
PATH: Q:\DATA\Z286\DESIGN\CAD\ACTIVE\30% PUBLIC MEETING
PLOTTED: APRIL 4 2018
PLOTTED BY: JILIN

SCALE

GRAPHIC SCALE

25 0 25

SCALE: 1" = 25'

SHEET 4

Revised: 01/21/2016

Copyright © 2016 Arlington County Virginia - All Rights Reserved